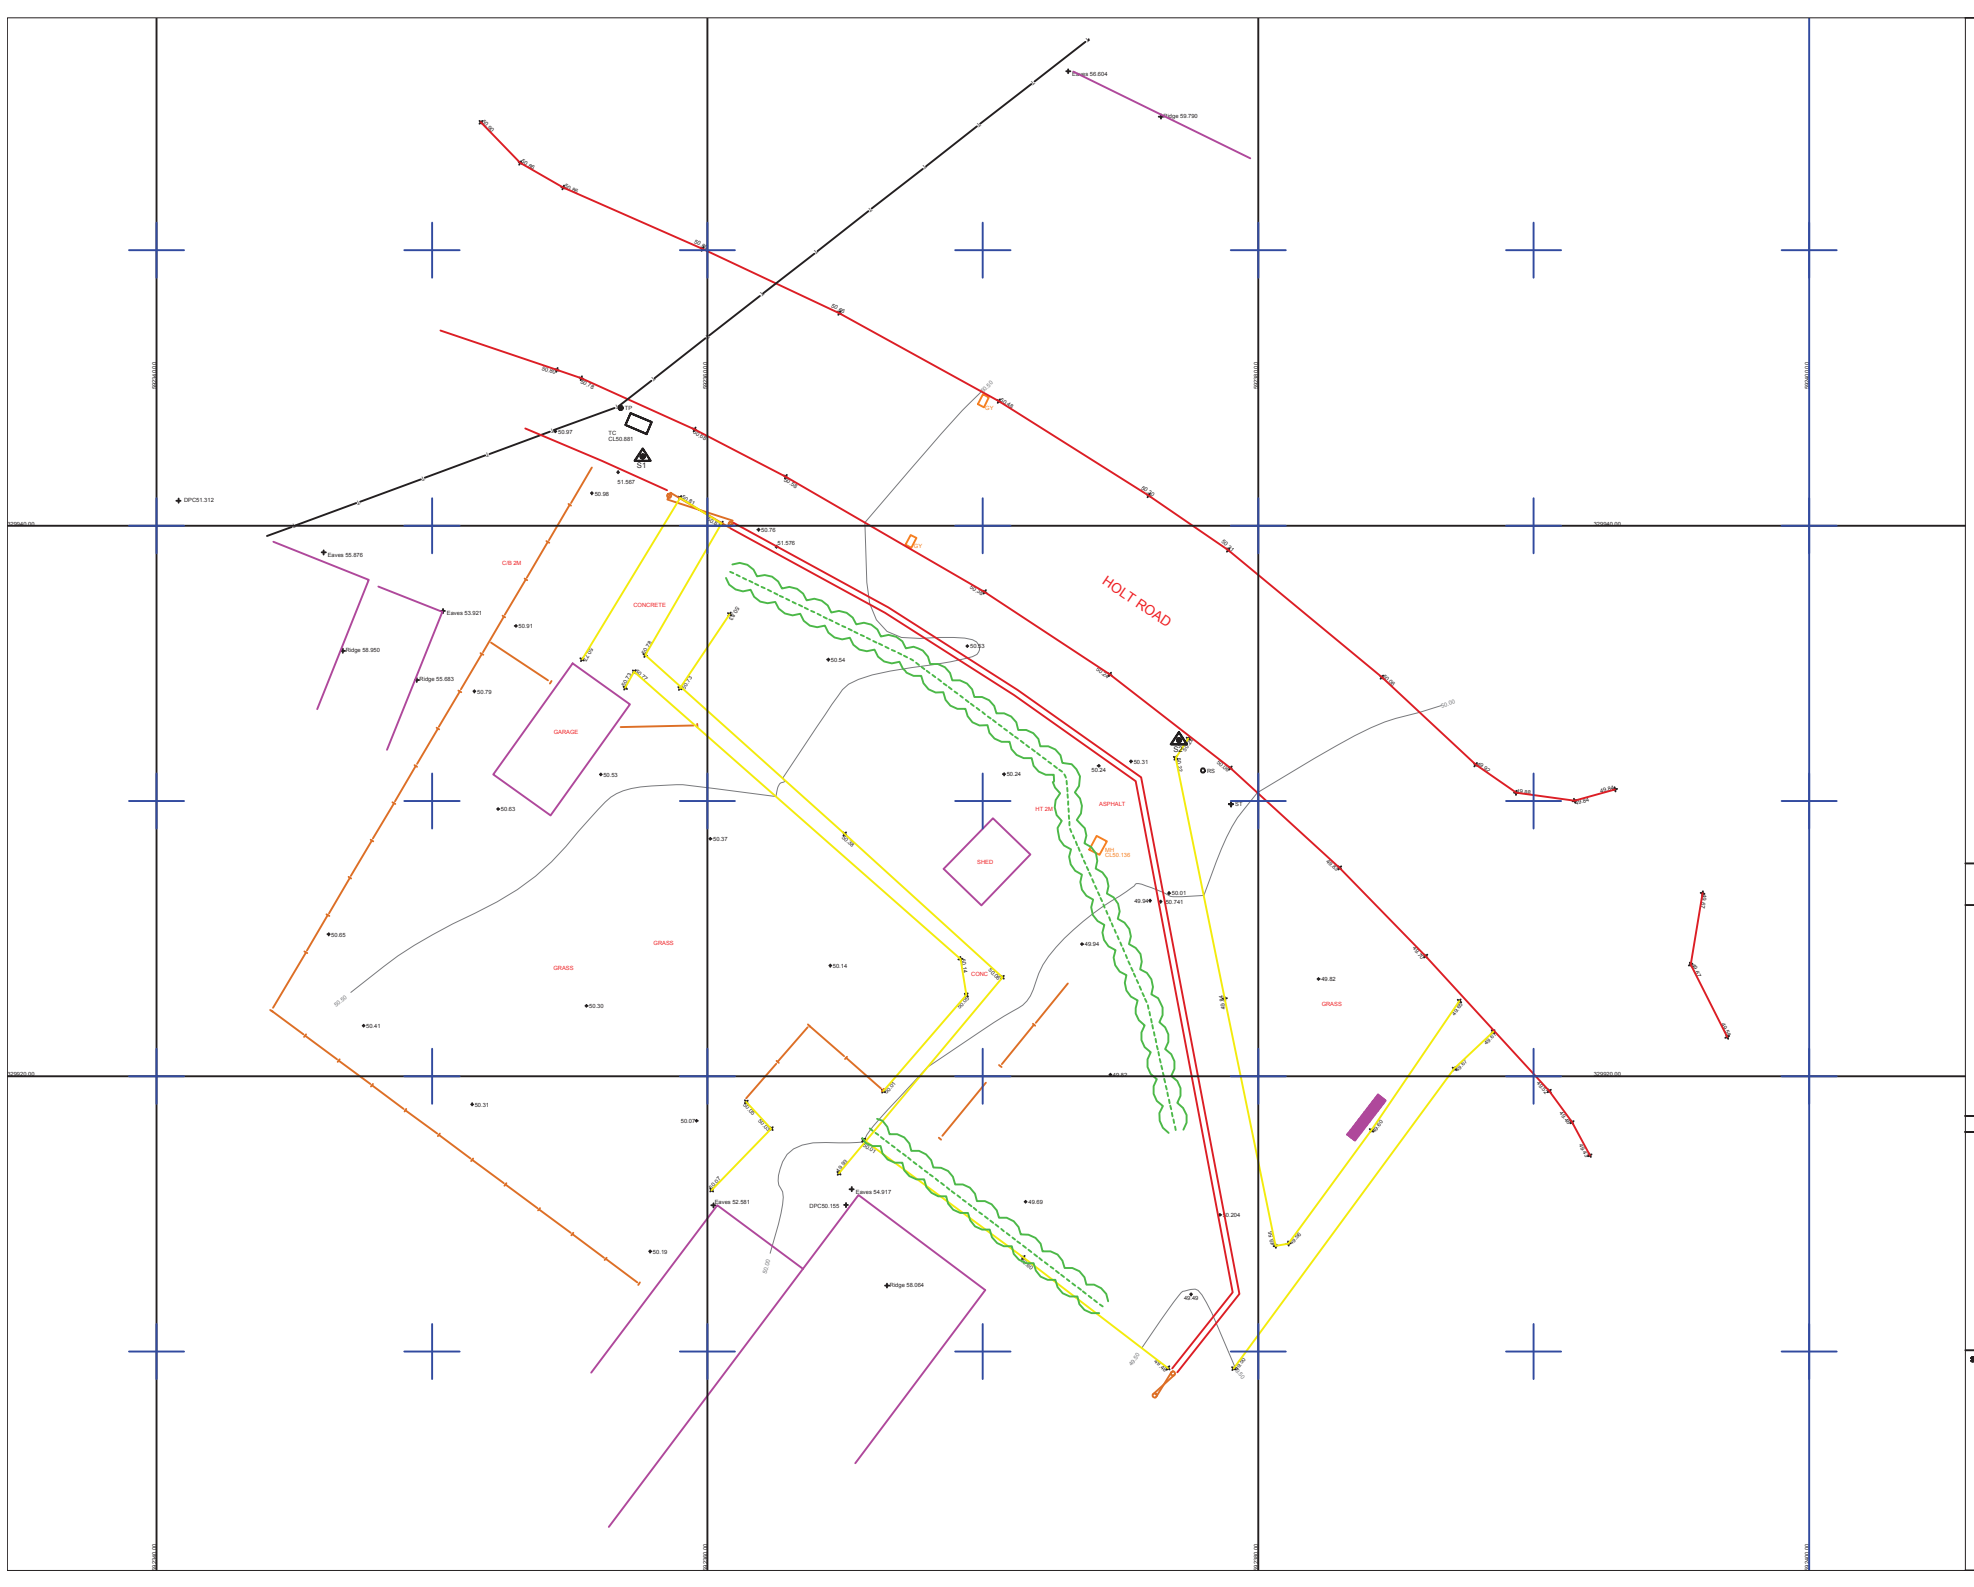

N

Grid North

SURVEY TO ORDNANCE SURVEY GPS DATUM AND GRID, OSGB36(02) TRANSLATED FROM ETRS89 USING OSGM02 AND OSTN02 MODELS

Co-Ordinates

S1	592357.6	329942.5	50.901
S2	592377.1	329932.2	50.248

NOTE:- ALL KERB LEVELS ARE CHANNEL LEVELS

FENCE TYPES

B/W	Barbed Wire	C/P	Chestnut Paling	P/S	Palisade
C/B	Close Boarded	I/R	Iron Railing	P/W	Post & Wire
C/I	Corrugated Iron	I/W	Interwoven		
C/L	Chainlink	P/R	Post & Rail		

LEGEND

AV	Air Valve	MH	Manhole		
BD	Bollard	MK	Marker		
BH	Borehole	NP	Street Name Plate		
CB	Cable Box	O/H	Overhead		
CHY	Chimney	OSBM	Ordnance Bench Mark		
CL	Cover Level				
CONC	Concrete	P	Post Or Pillar		
CTV	Cable Television	PM	Parking Meter		
DK	Drop Kerb	RE	Rodding Eye		
DP	Down Pipe	RS	Road Sign		
DR	Drain	SAP	Sapling		
ELC	Electricity	SC	Stop Cock		
EP	Electricity Pole	SL	Sump Level		
ER	Earth Rod	ST	Stop Tap		
FB	Flower Bed	SV	Sluice Valve		
FH	Fire Hydrant	TAR	Tarmac		
FP	Flag Pole	TCB	Telephone Call Box		
GY	Gully				
GP	Gate Post	TL	Traffic Lights		
GV	Gas Valve	TP	Telegraph Pole		
IC	Inspection Cover	TV	Television Box		
IL	Invert Level	UTL	Unable to lift		
JB	Junction Box	VP	Vent Pipe		
KO	Kerb Outlet	WL	Water Level		
LB	Letter Box	WM	Water Meter		
LP	Lamp Post	WO	Wash Out		

Banking, Hedge, Tree, Bush, Gate, O/H Electric, O/H Telecom, Control Station S1

Drawn by:- DD | Surveyed by:- MK/MR | Checked by:- MK/MR

Date: November 2014

Scale:- 1:100

Drawing Number: ALS8764/100/04 Topographical

Client: Victory Housing, c/o Oxbury

Project: Fakenham Sites

Surveyed By:-

ALS EST 1976
Anglia Land Surveys Ltd
Bowthorpe Hall,
Bowthorpe Hall Road,
Norwich, NR5 9AA
Tel: 01603 749600
Fax: 01603 734798
e-mail: mail@als-surveys.com
Website: www.als-surveys.com

ISO 9001 REGISTERED FIRM