TF9229NWA 1:500 LV

S0

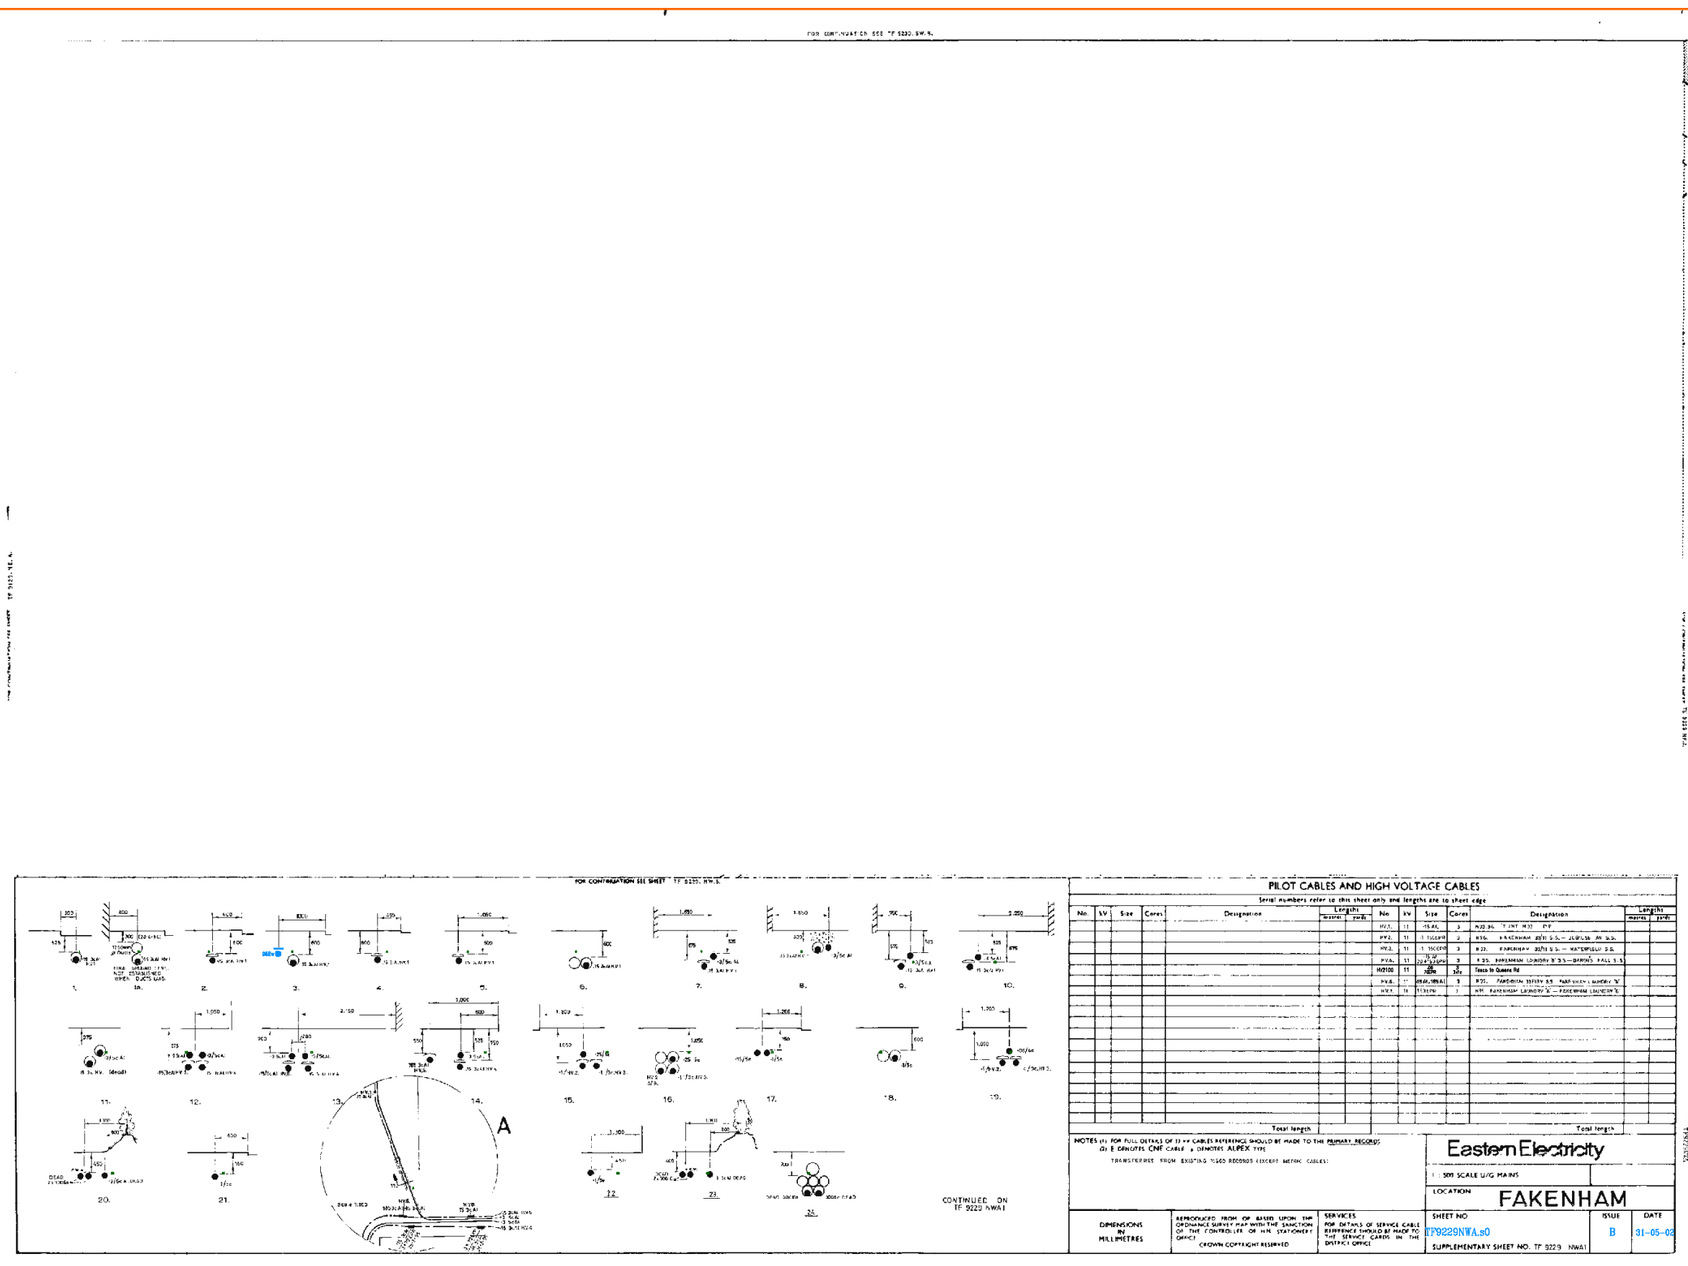

Plotted By: Sam Waters

Plotted On 12/10/2016

2016/2235151

TF9229NWA

UK Power Networks